Exhibit A - Overall Project Map

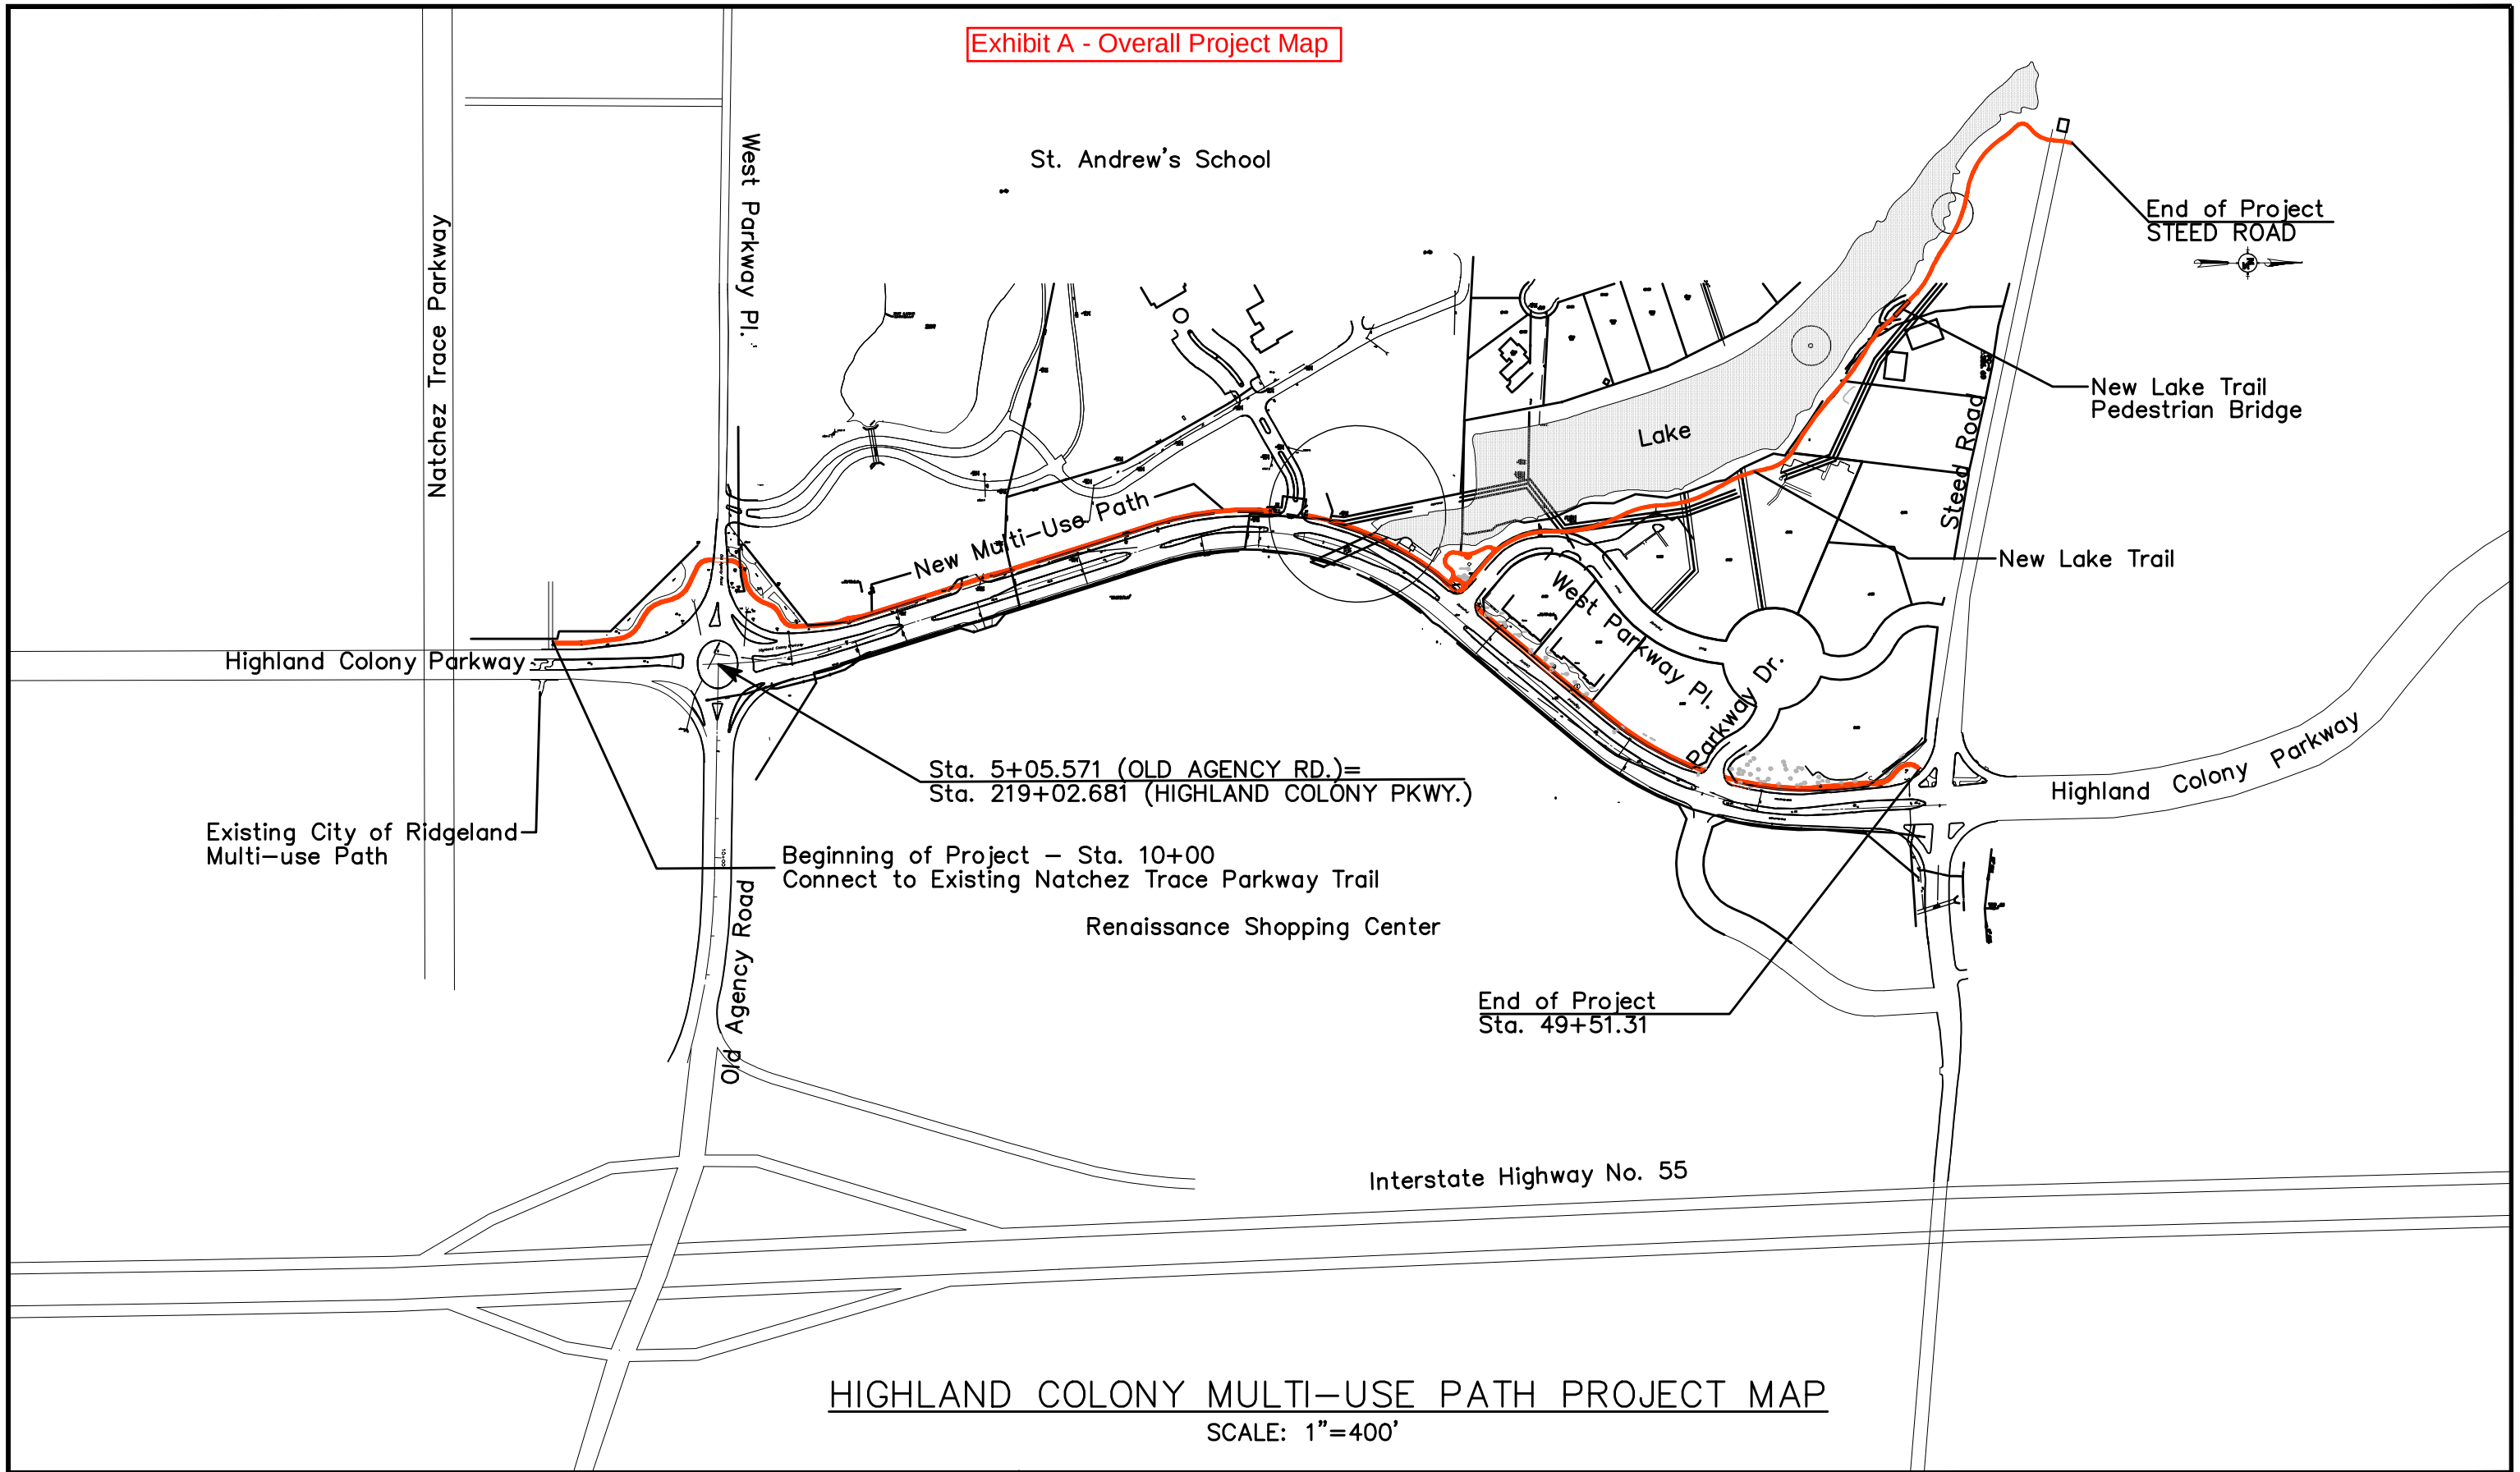

HIGHLAND COLONY MULTI–USE PATH PROJECT MAP

SCALE: 1"=400'

NOTICE TO DRAWING HOLDER

NEEL–SCHAFFER, INC., HEREINAFTER REFERRED TO AS THE ENGINEER HAS PREPARED AND FURNISHED THIS DRAWING TO THE OWNER FOR USE ON THIS PROJECT ONLY. THIS DRAWING SHOULD NOT BE USED ON EXTENSIONS OF THIS PROJECT OR ON ANY OTHER PROJECT. ANY REUSE OF THIS DRAWING, WITHOUT WRITTEN VERIFICATION OR ADAPTION BY THE ENGINEER, SHALL BE AT THE REUSER'S SOLE RISK AND THE REUSER SHALL INDEMNIFY AND HOLD ~~HARMLESS THE ENGINEER FROM ALL~~ CLAIMS, DAMAGES, LOSSES AND EXPENSES, INCLUDING ATTORNEY'S FEES ARISING OUT OF OR RESULTING THEREFROM.

REVISIONS

NO.	DATE	BY	DESCRIPTION

DRAWING INFORMATION

N–S PROJECT NO.:	08171.001		
FILENAME:	PLAN.DWG		
CADD TYPE:	Autocad 2008		
SURVEYED BY:			
DSGN:	M.J.B.	DATE:	07/14/10
DRWN:	M.A.L.	DATE:	07/14/10
CHKD:		DATE:	
QA/QC:		DATE:	

HIGHLAND COLONY
PUBLIC IMPROVEMENT DISTRICT
HIGHLAND COLONY MULTI-USE PATH
N.S. ACCOUNT NO. 08171.001

SEAL:

NEEL-SCHAFFER
Solutions you can build upon
P.O. Box 22625 / 39225–2625
125 South Congress Street, Suite 1100
Jackson, MS 39201
PH: (601)948–3071 / FAX: (601)948–3178

HIGHLAND COLONY MULTI-USE

WORKING NUMBER:

DRAWING NUMBER:

OF